
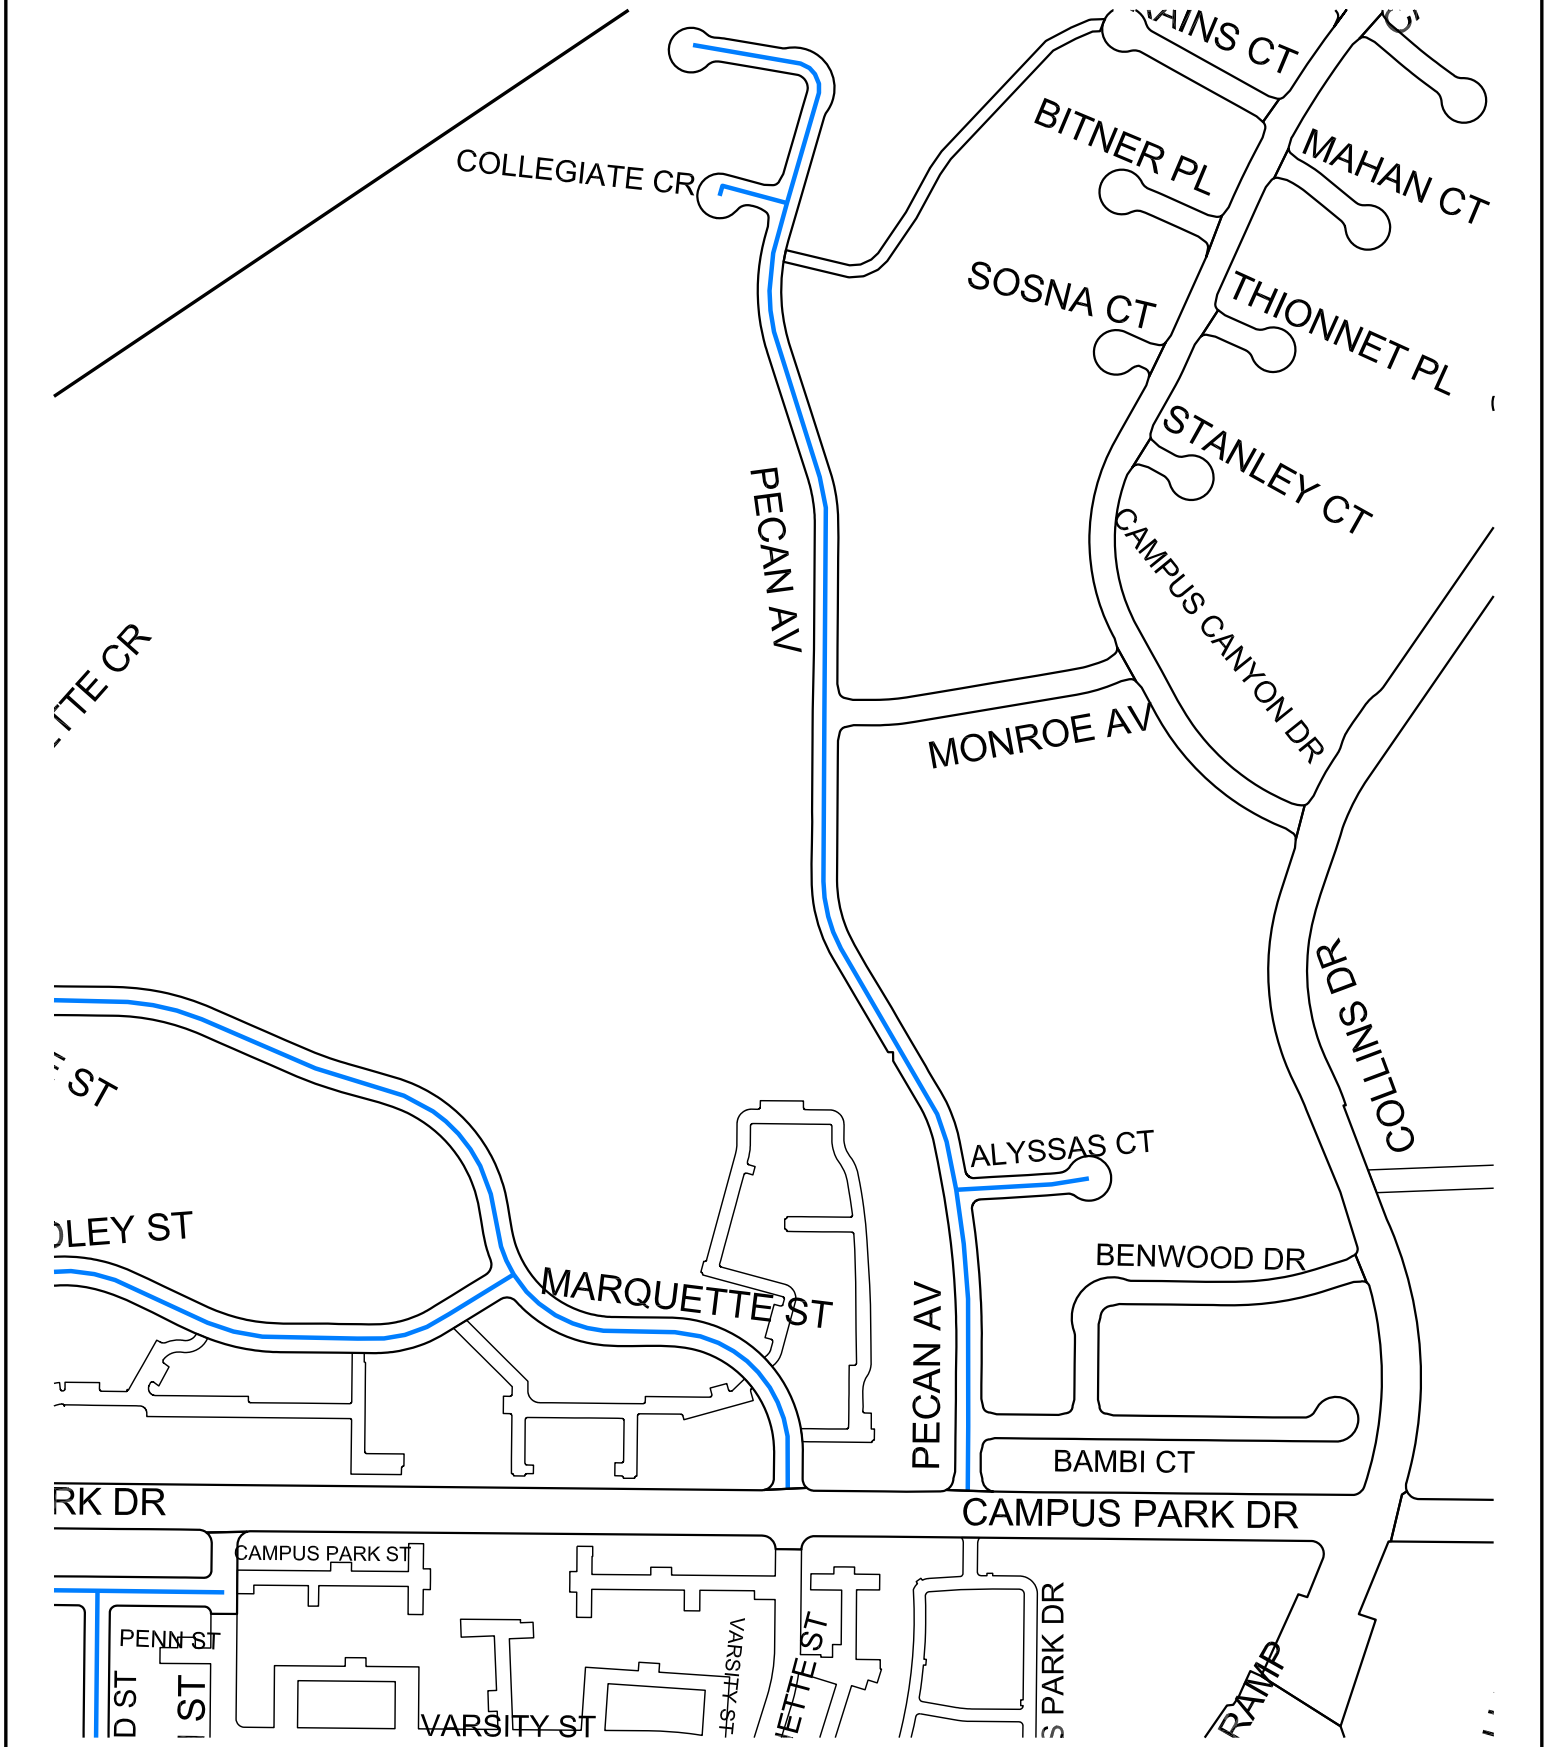


Approved Slurry Seal

Additional Slurry Seal

Approved 2" AC Overlay

2026 Pavement Rehabilitation
Specification No. MPK 26-02
Additional Slurry Seal

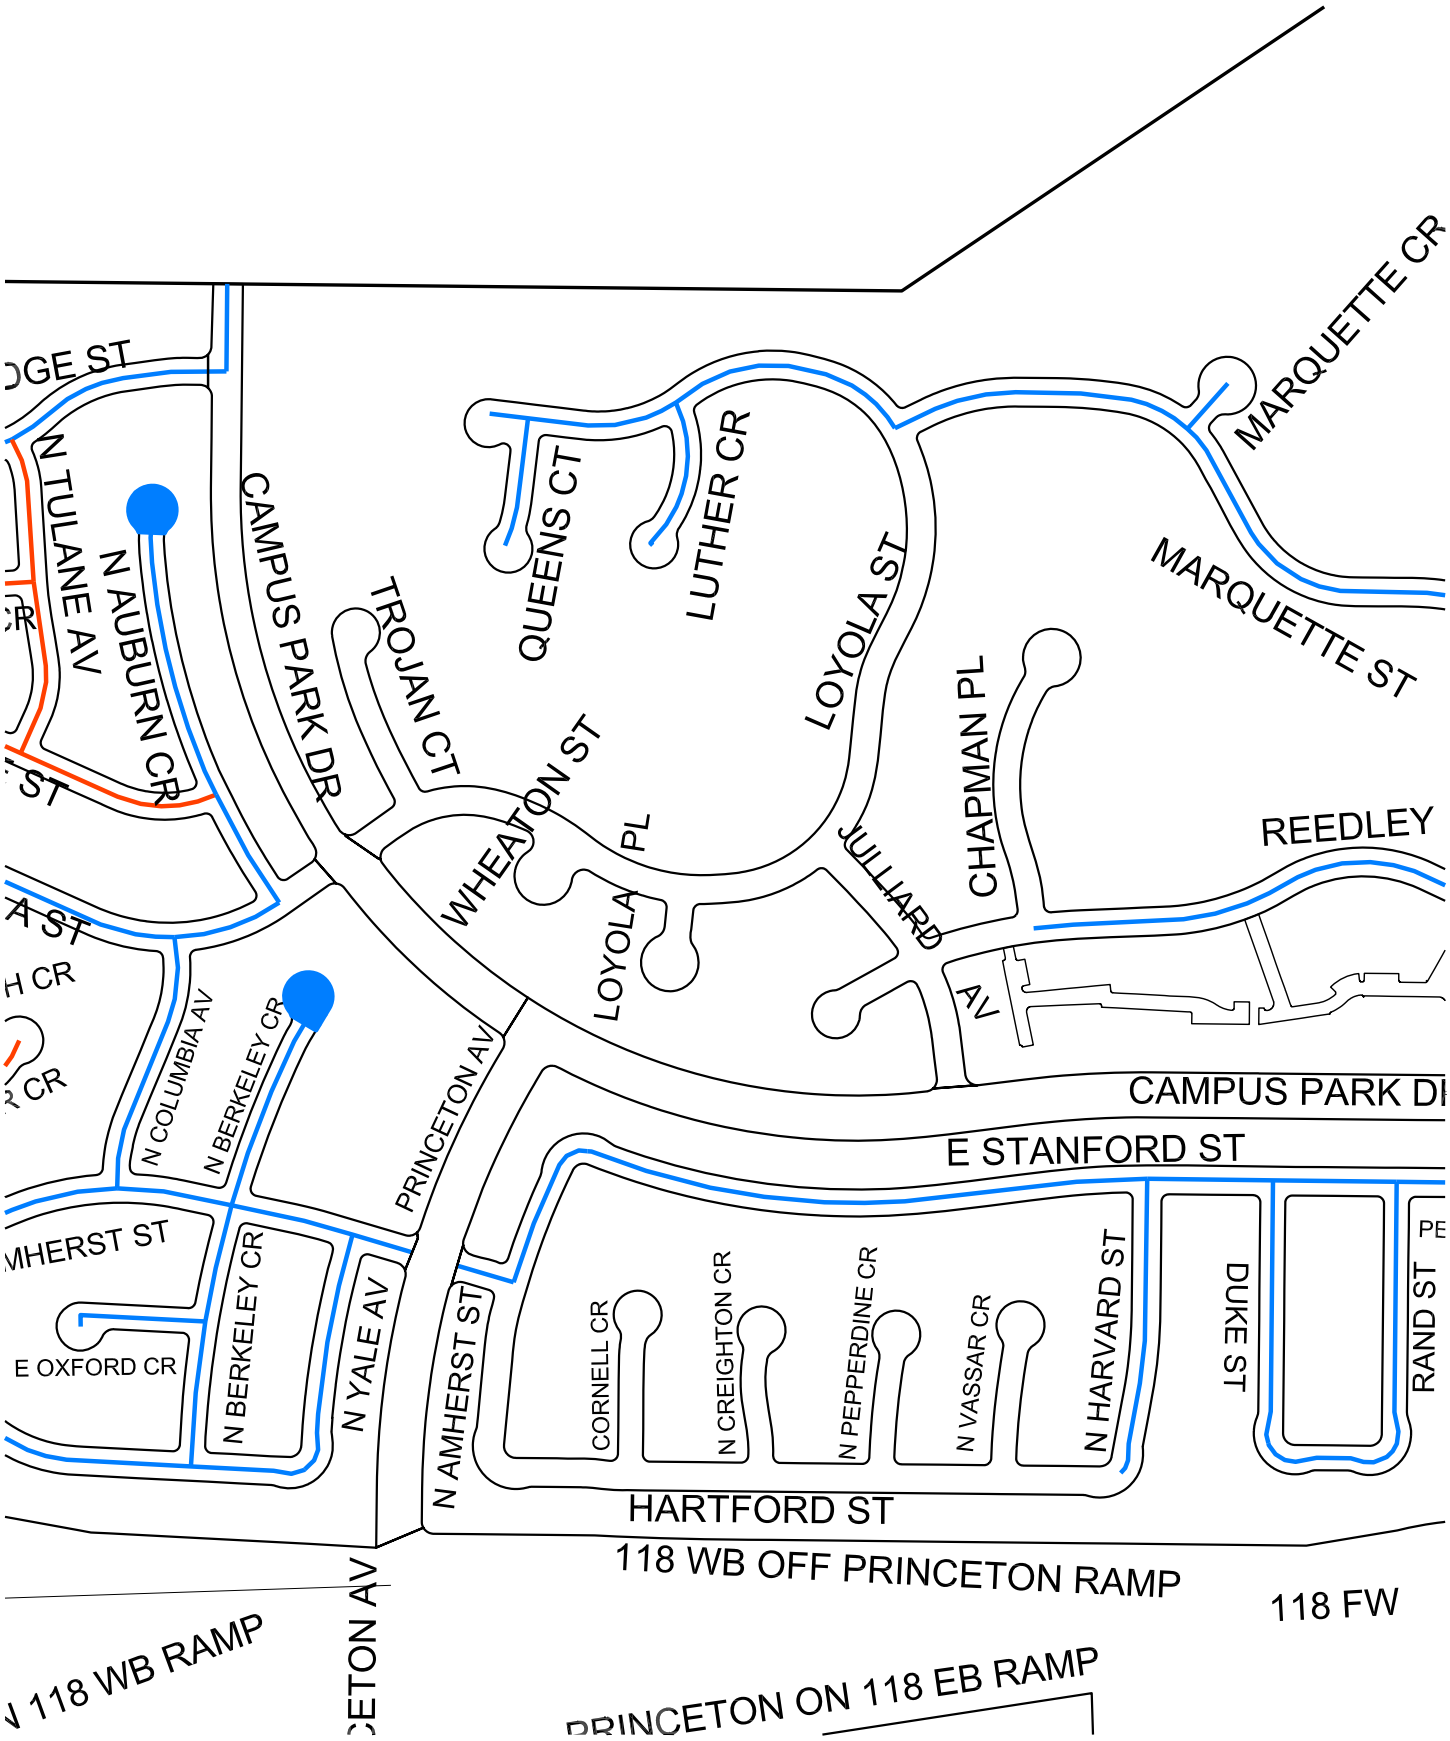


Approved Slurry Seal

Additional Slurry Seal

Approved 2" AC Overlay

2026 Pavement Rehabilitation
Specification No. MPK 26-02
Additional Slurry Seal

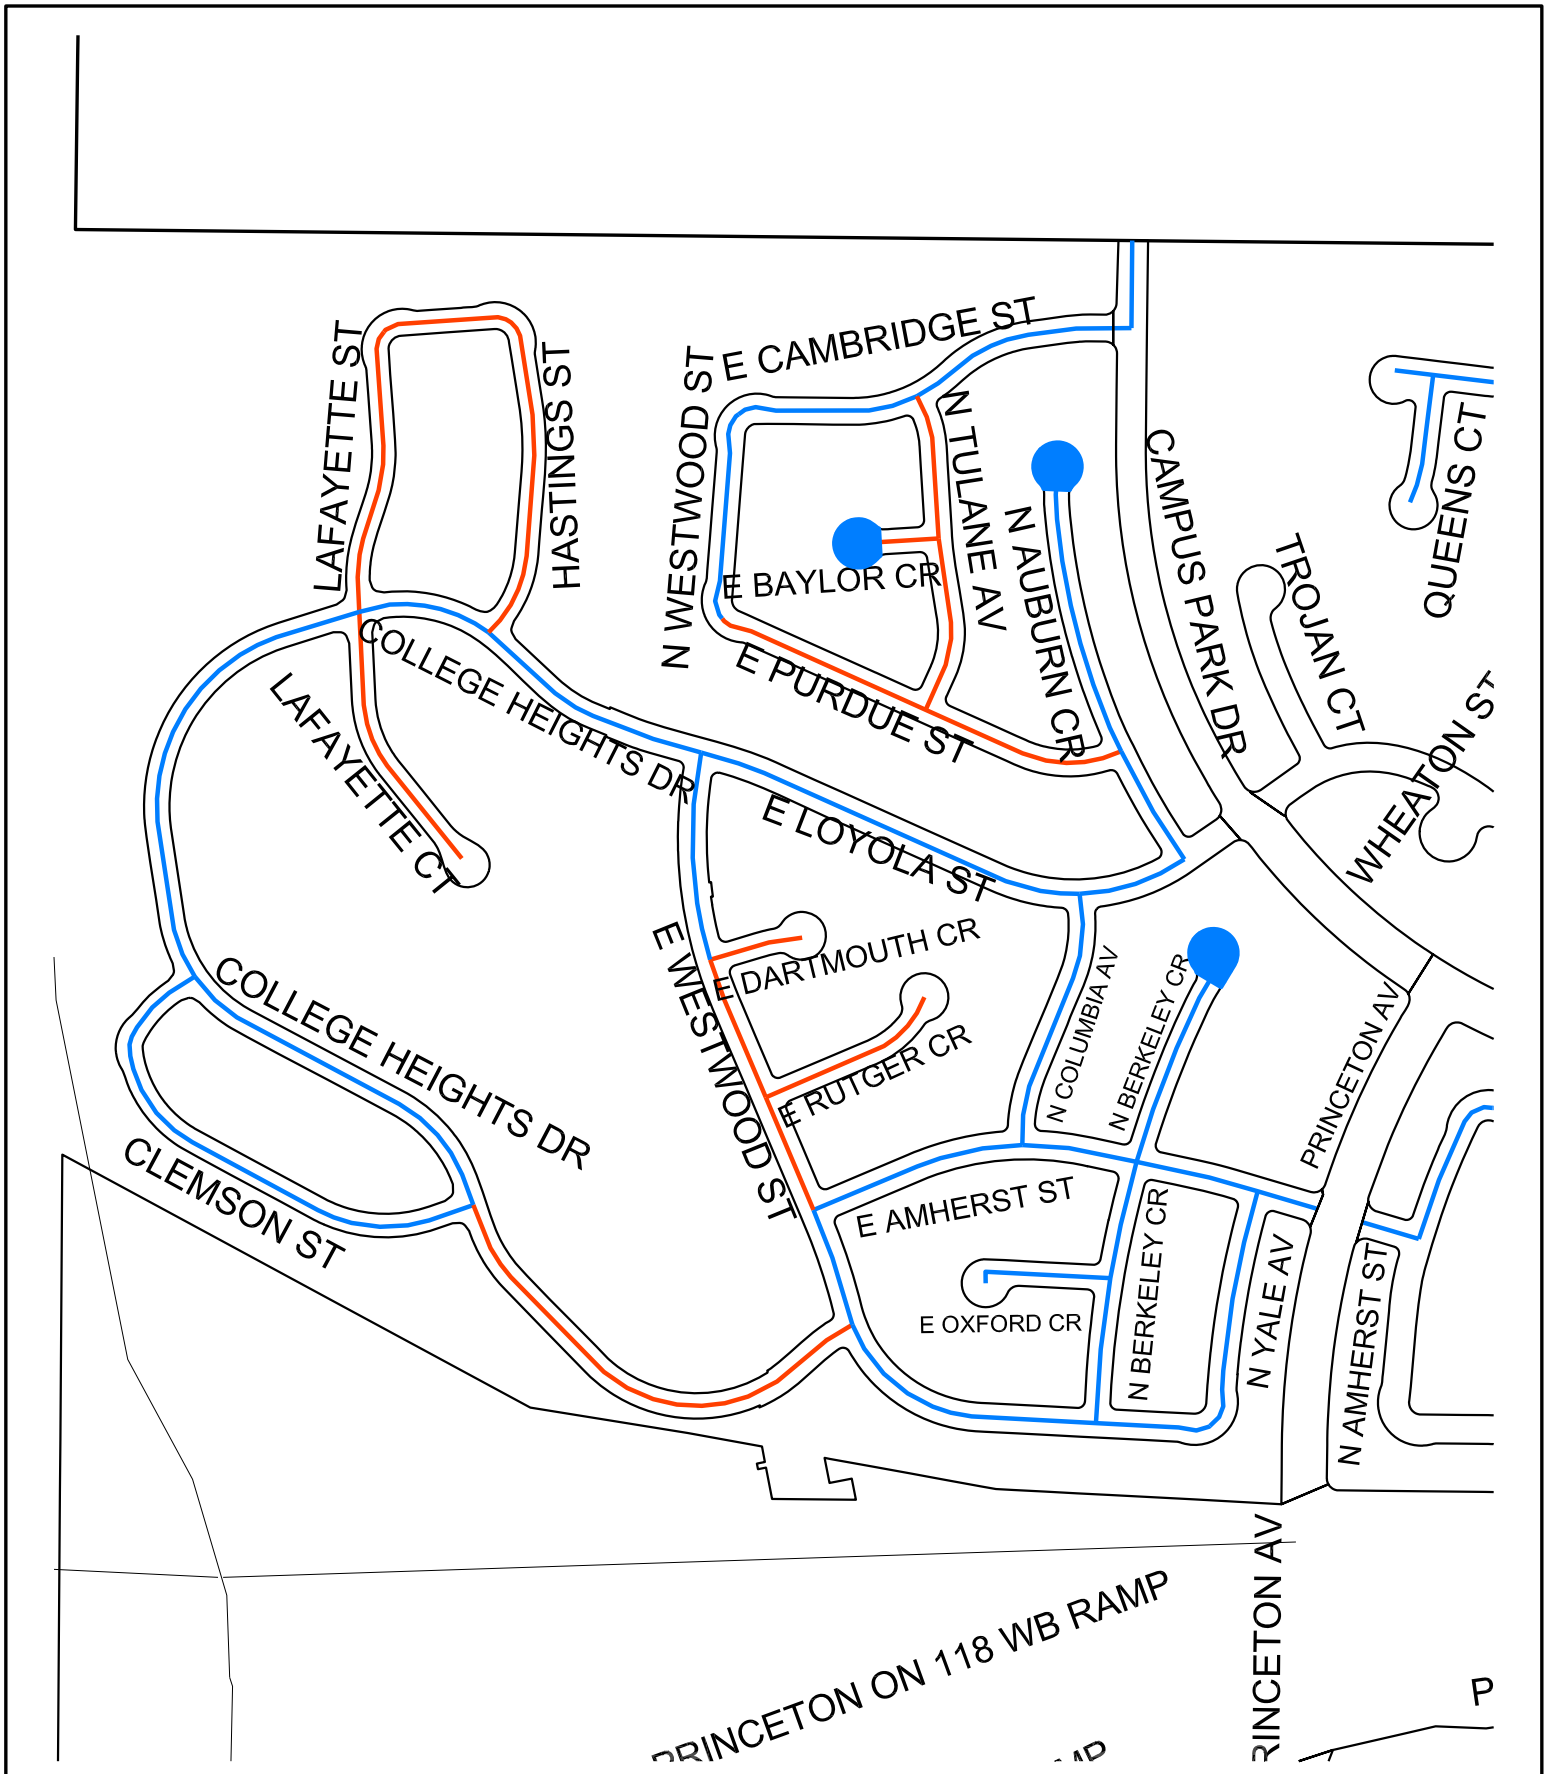


Approved Slurry Seal

Additional Slurry Seal

Approved 2" AC Overlay

2026 Pavement Rehabilitation
Specification No. MPK 26-02
Additional Slurry Seal

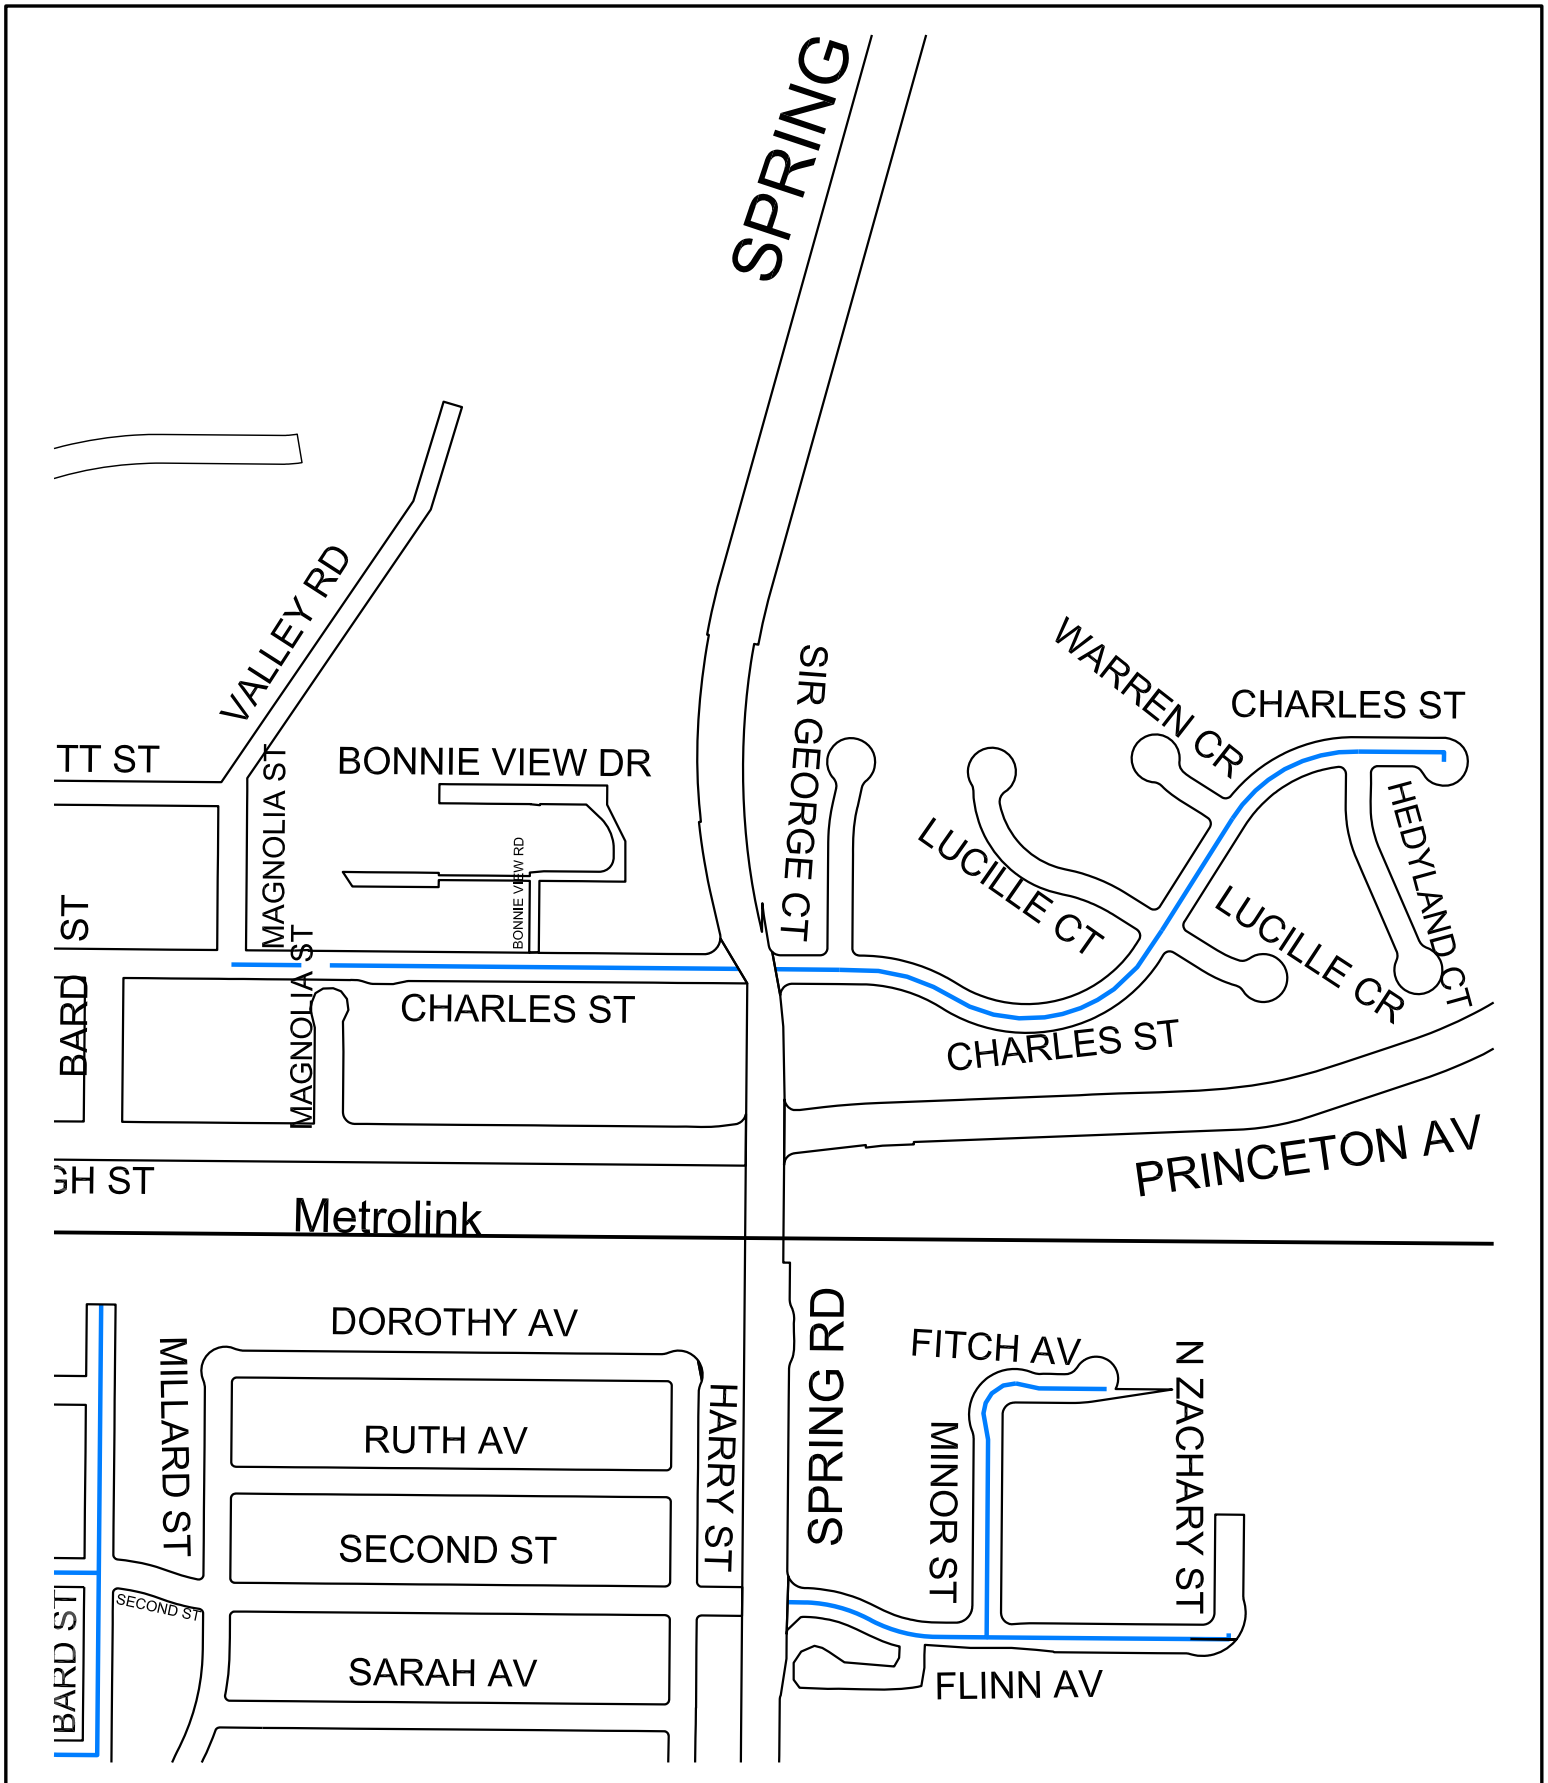


Approved Slurry Seal

Additional Slurry Seal

Approved 2" AC Overlay

2026 Pavement Rehabilitation
Specification No. MPK 26-02
Additional Slurry Seal

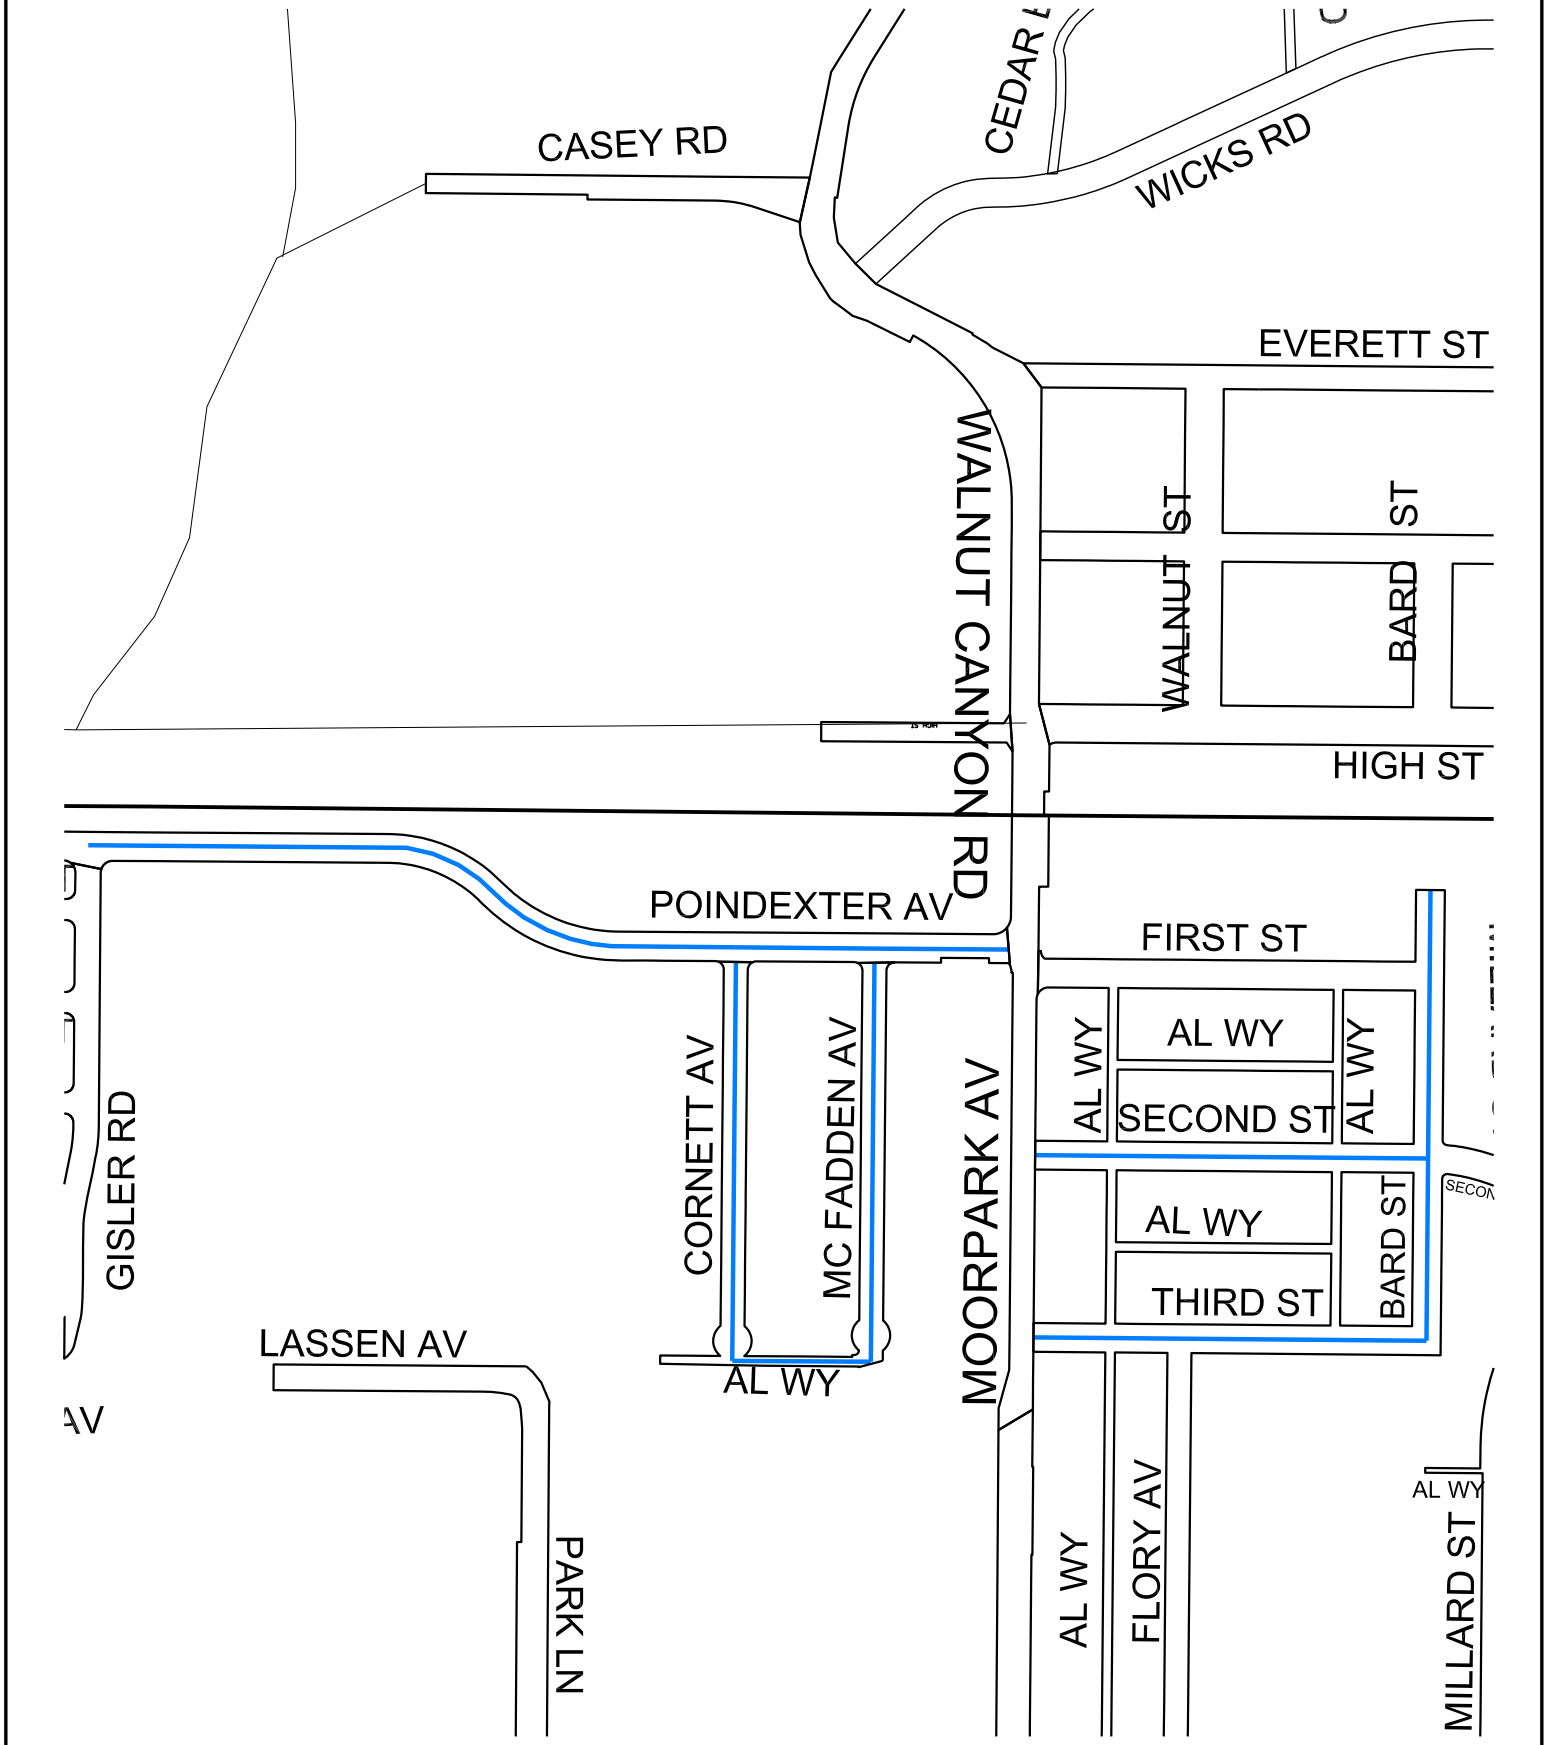


Approved Slurry Seal

Additional Slurry Seal

Approved 2" AC Overlay

2026 Pavement Rehabilitation
Specification No. MPK 26-02
Additional Slurry Seal

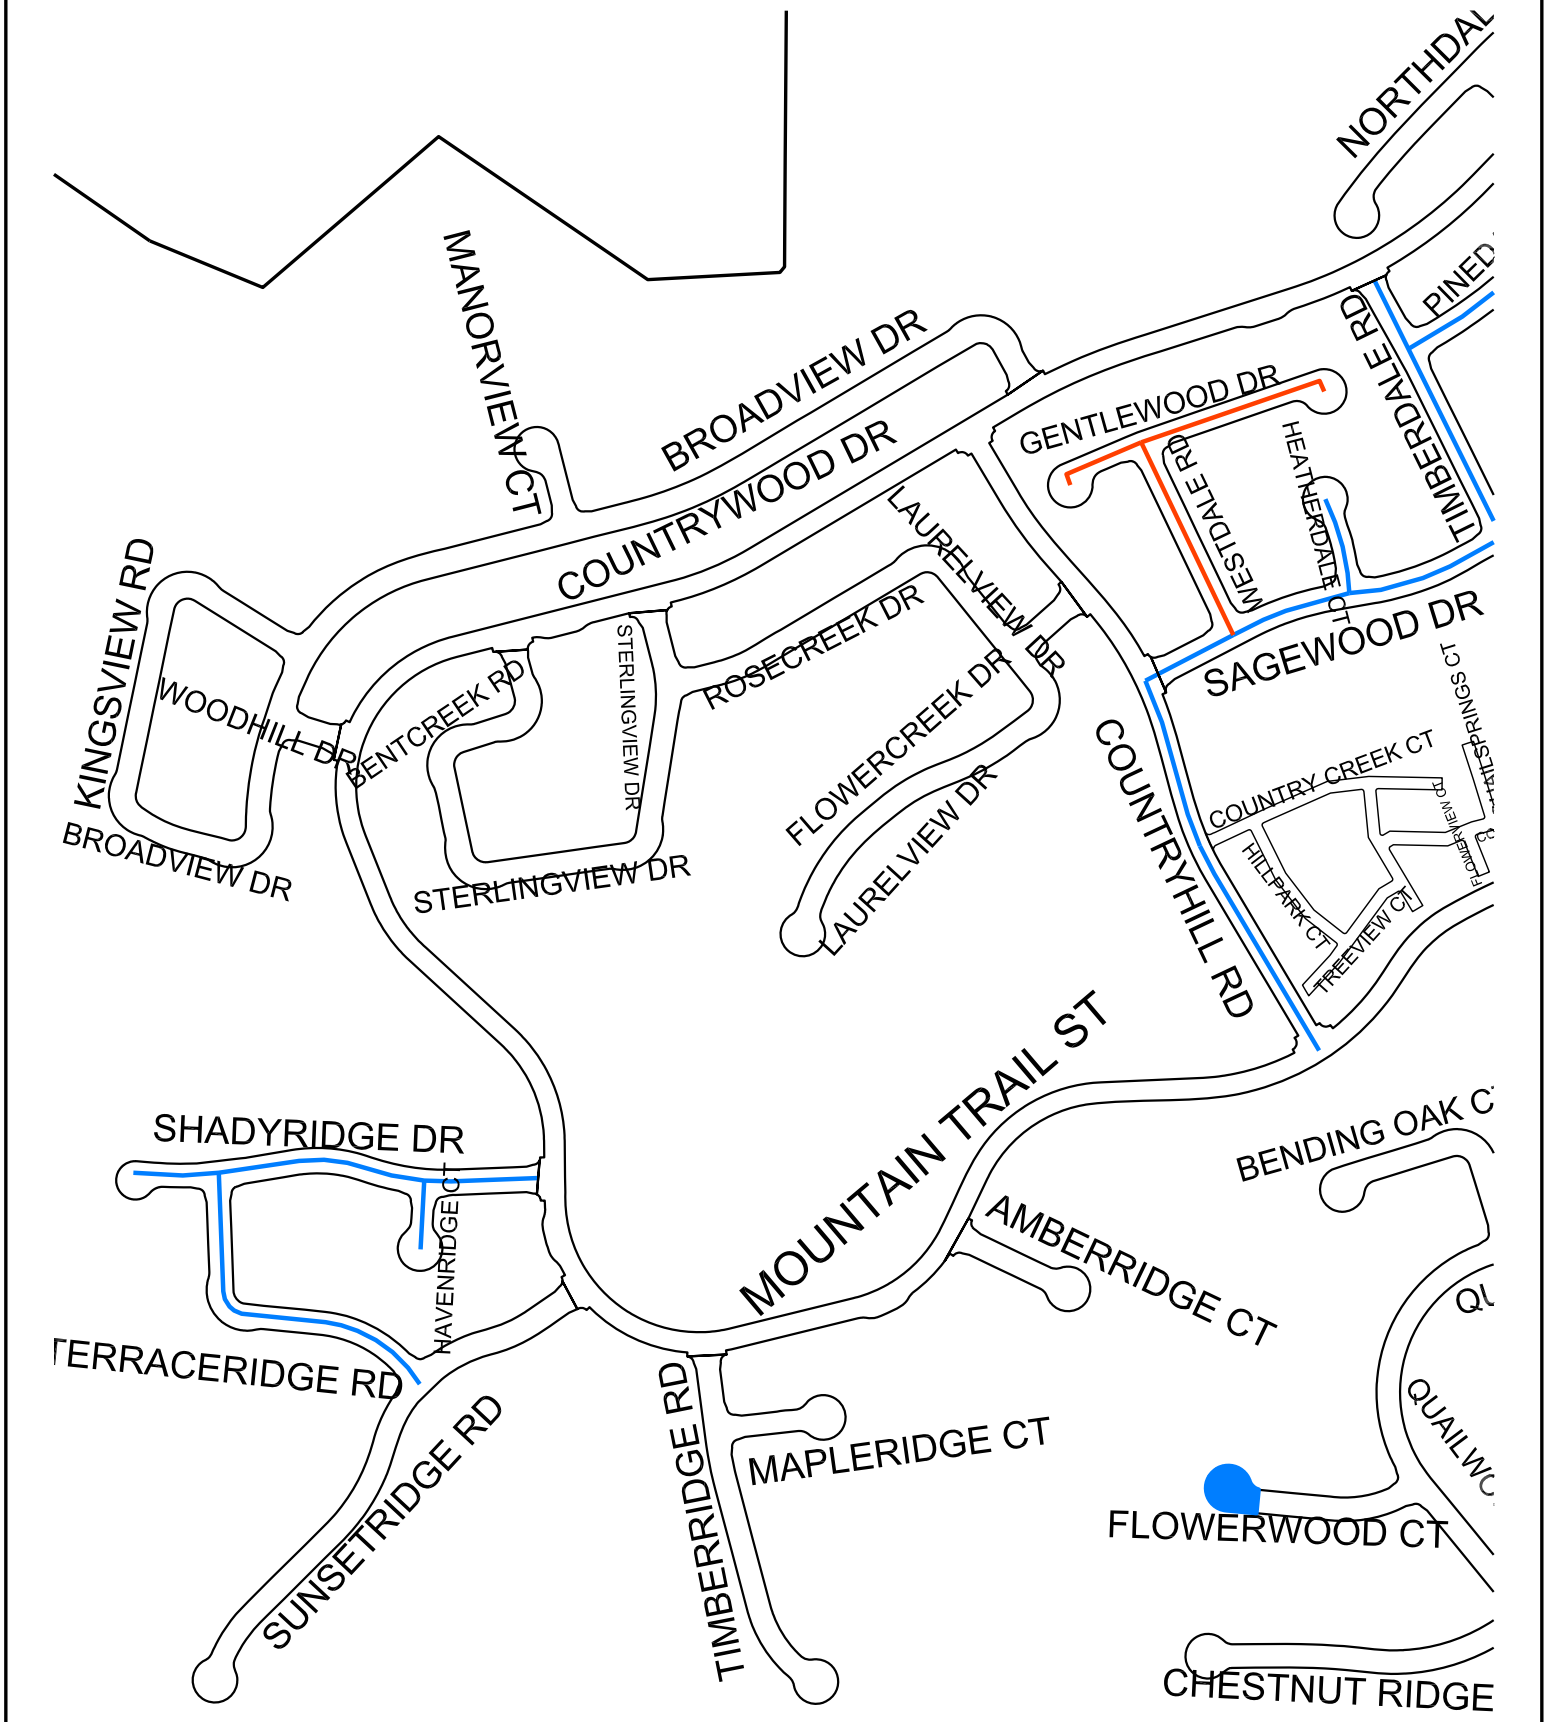


Approved Slurry Seal

Additional Slurry Seal

Approved 2" AC Overlay

2026 Pavement Rehabilitation
Specification No. MPK 26-02
Additional Slurry Seal

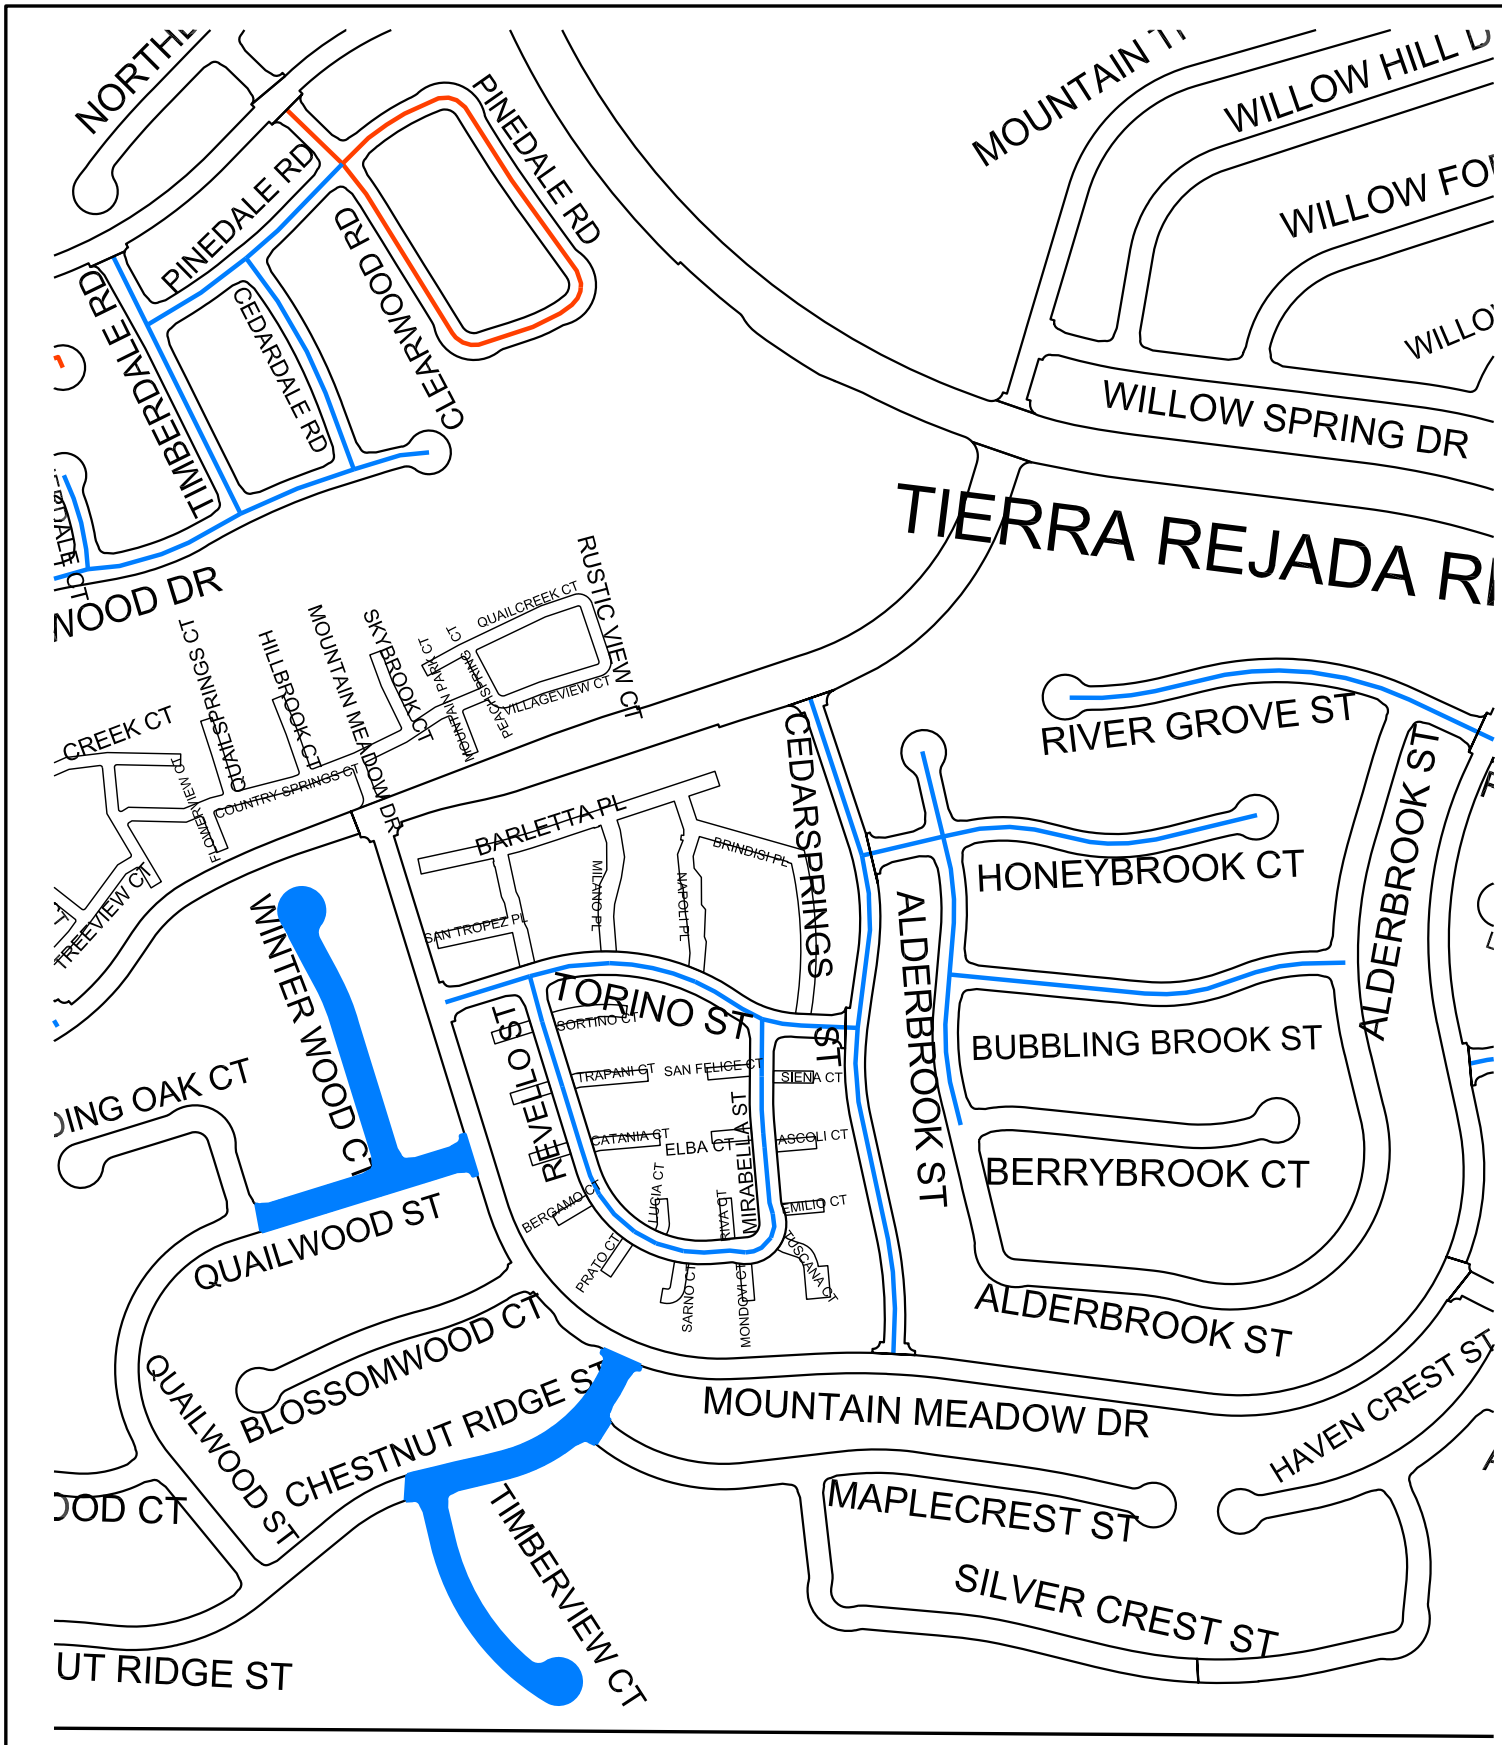


Approved Slurry Seal

Additional Slurry Seal

Approved 2" AC Overlay

2026 Pavement Rehabilitation
Specification No. MPK 26-02
Additional Slurry Seal

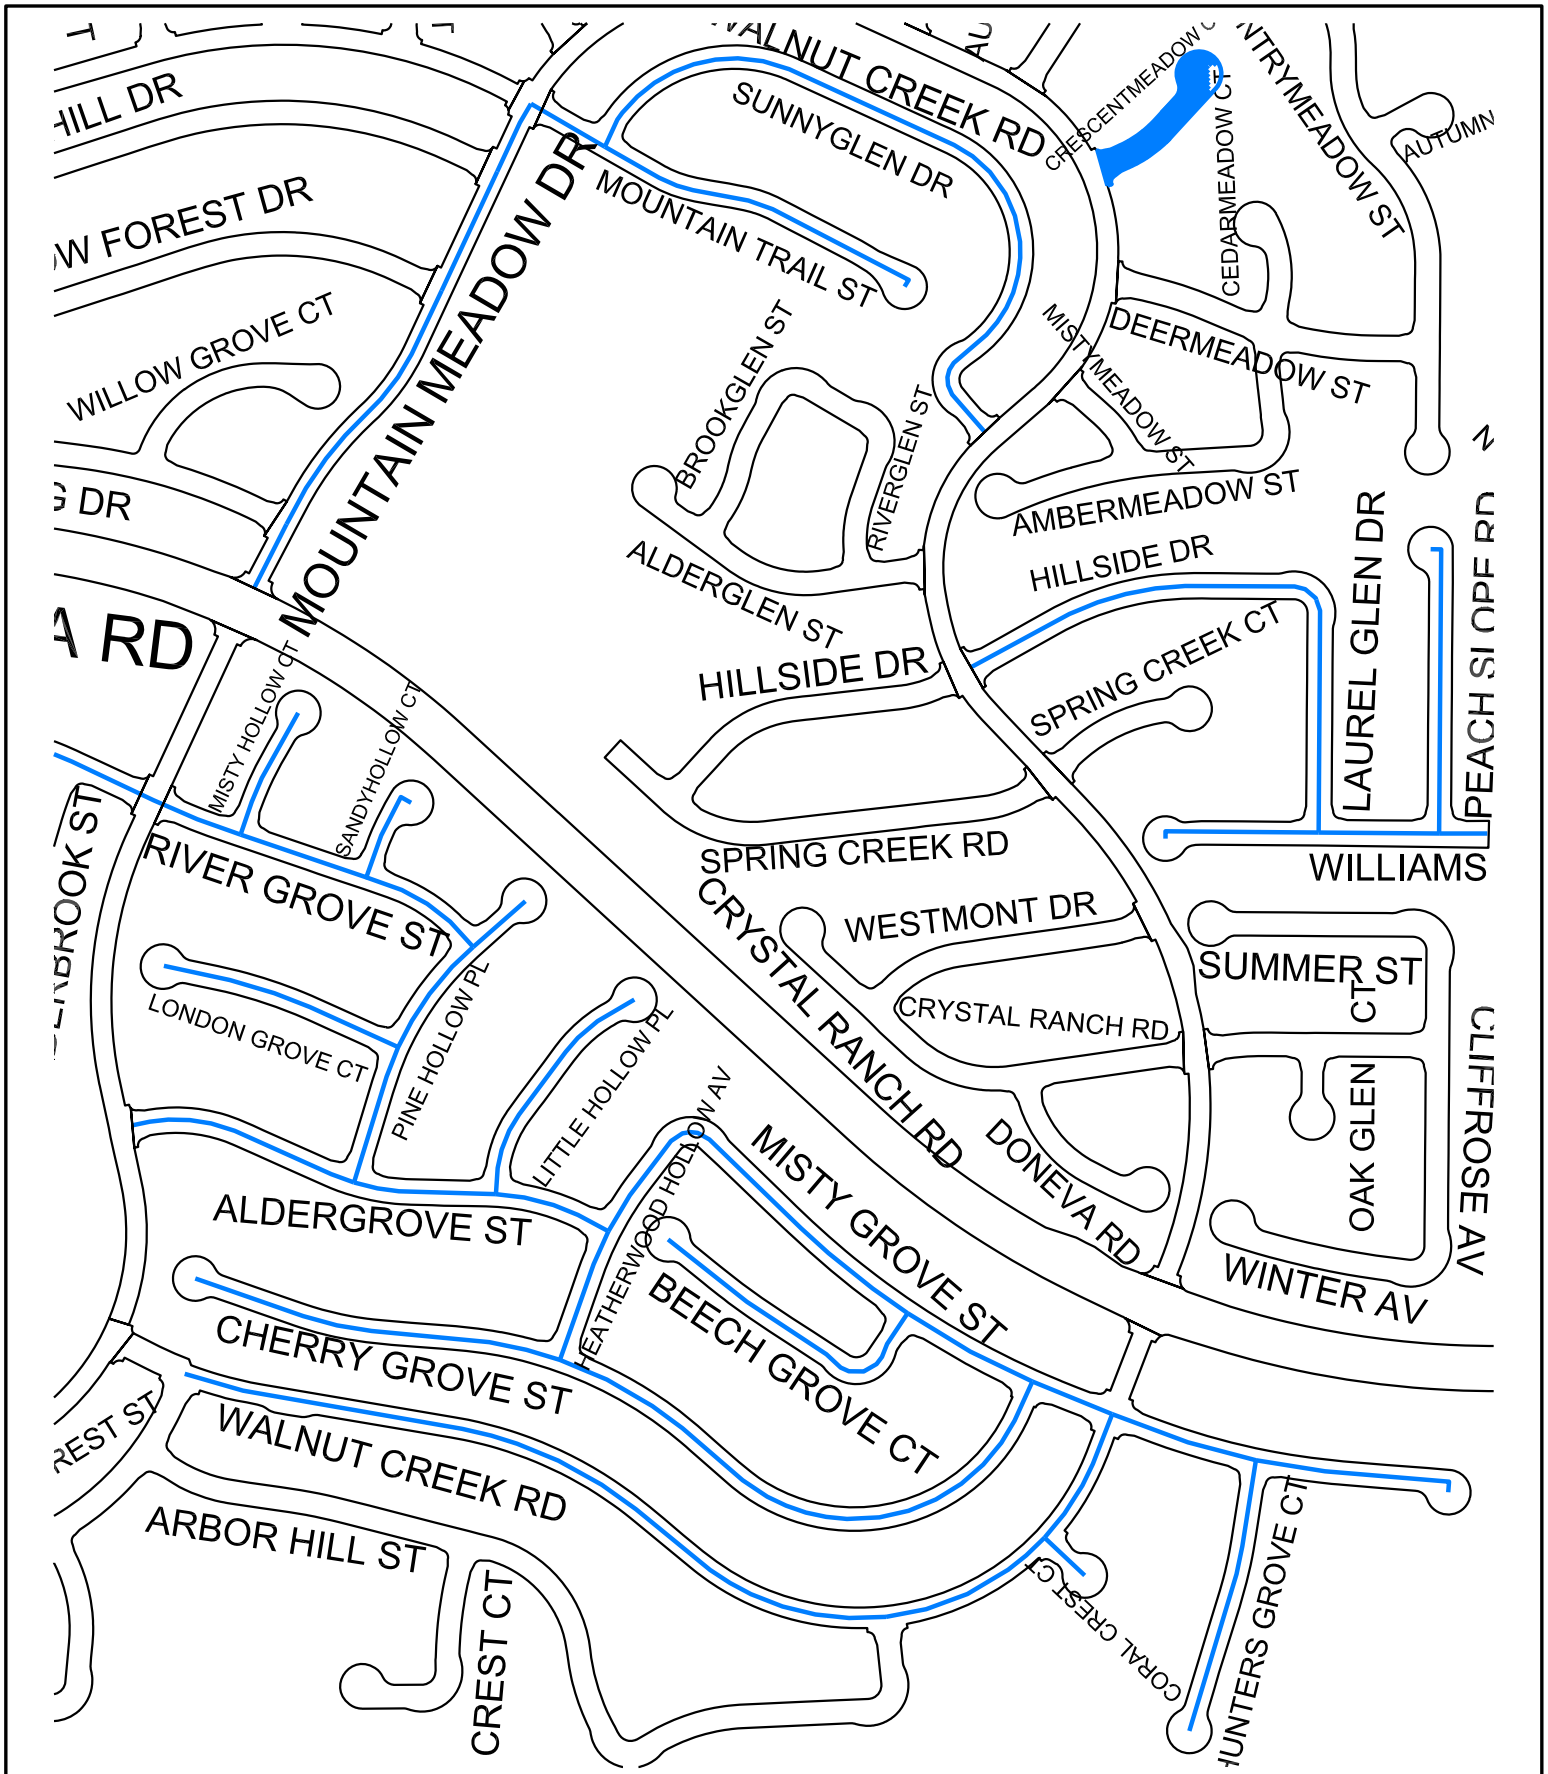


Approved Slurry Seal

Additional Slurry Seal

Approved 2" AC Overlay

2026 Pavement Rehabilitation
Specification No. MPK 26-02
Additional Slurry Seal

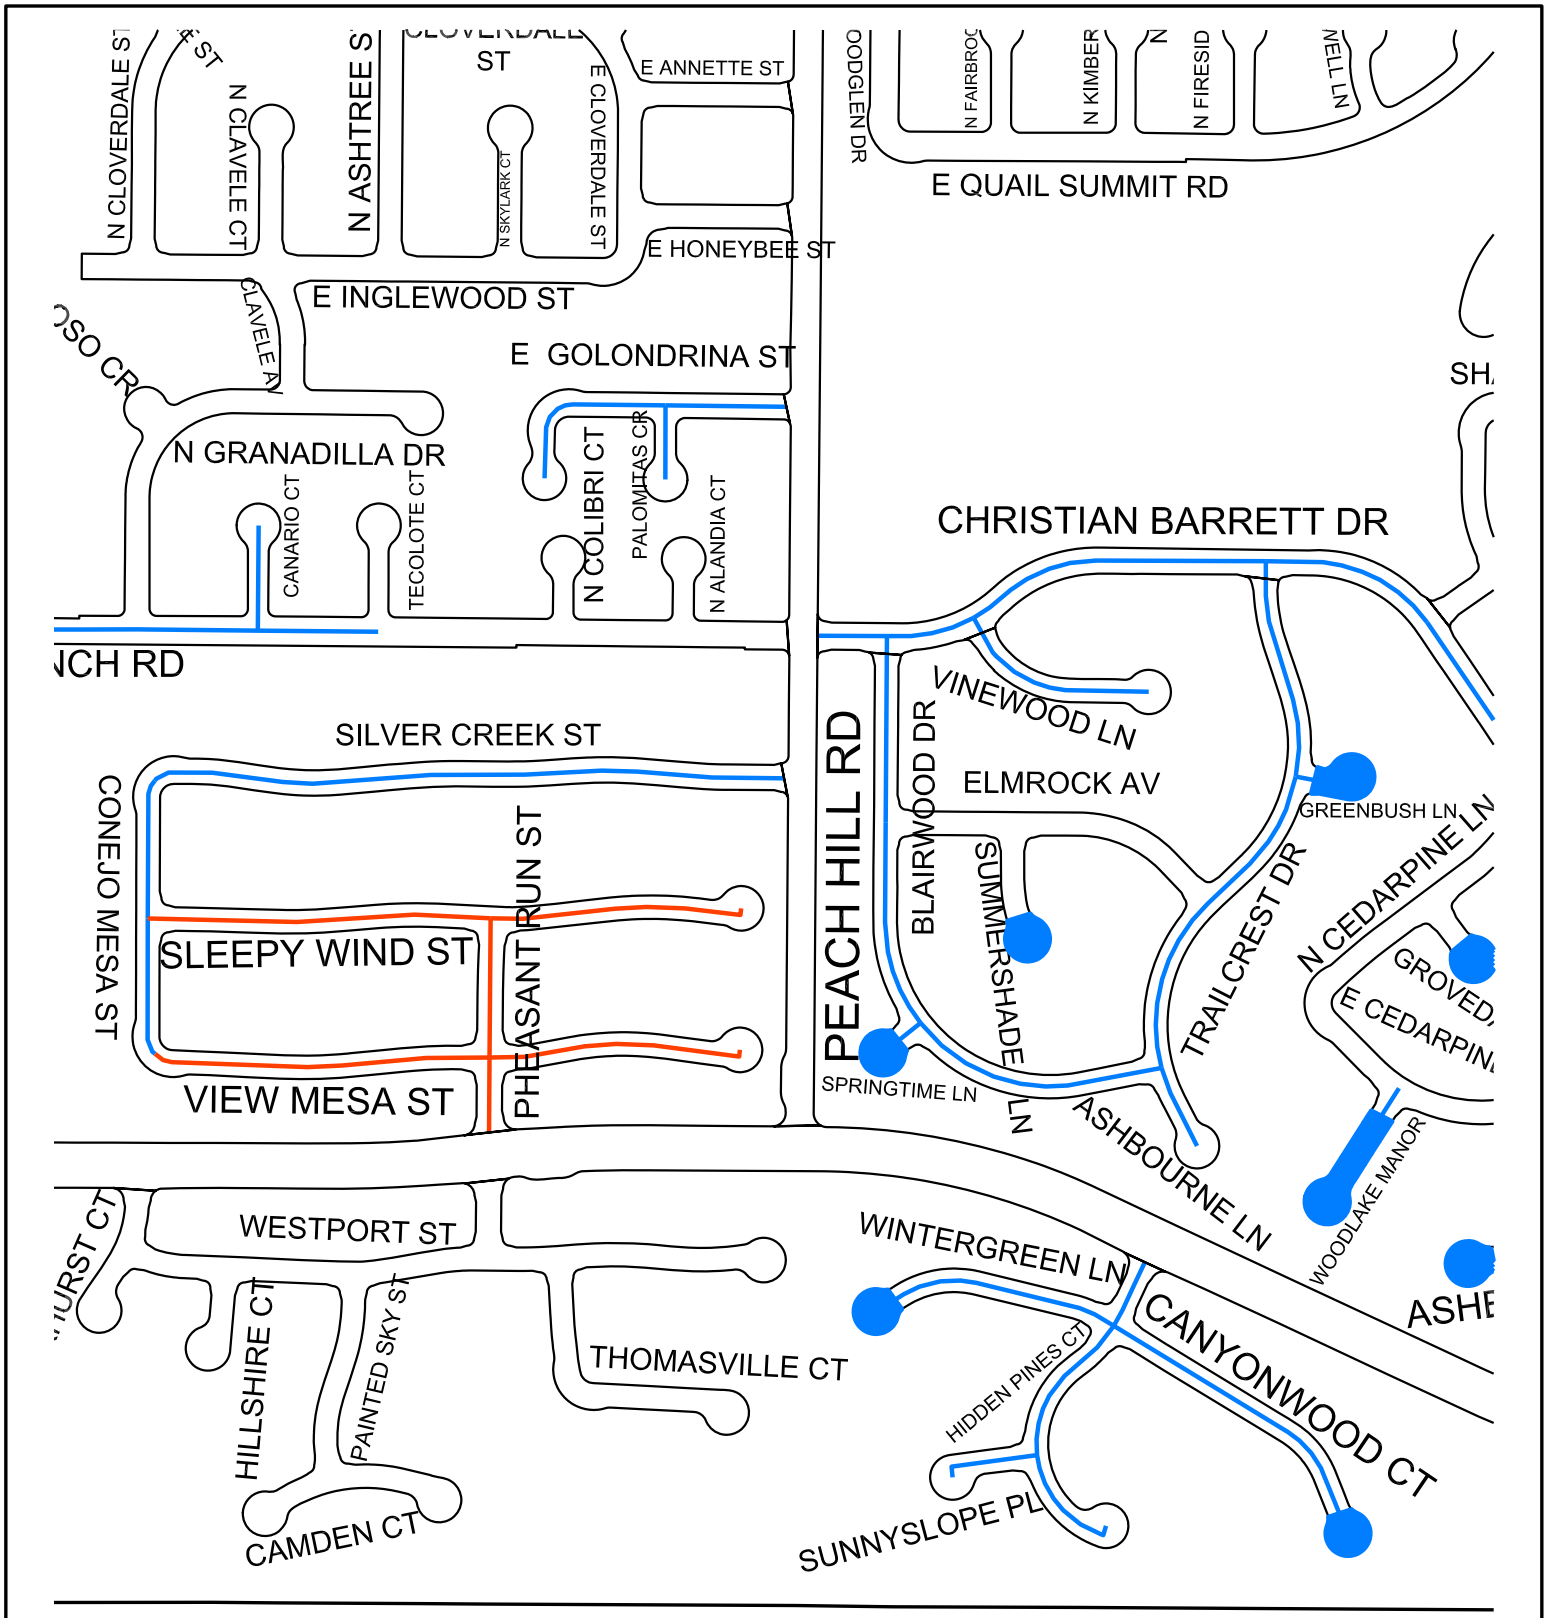


Approved Slurry Seal

Additional Slurry Seal

Approved 2" AC Overlay

2026 Pavement Rehabilitation
Specification No. MPK 26-02
Additional Slurry Seal

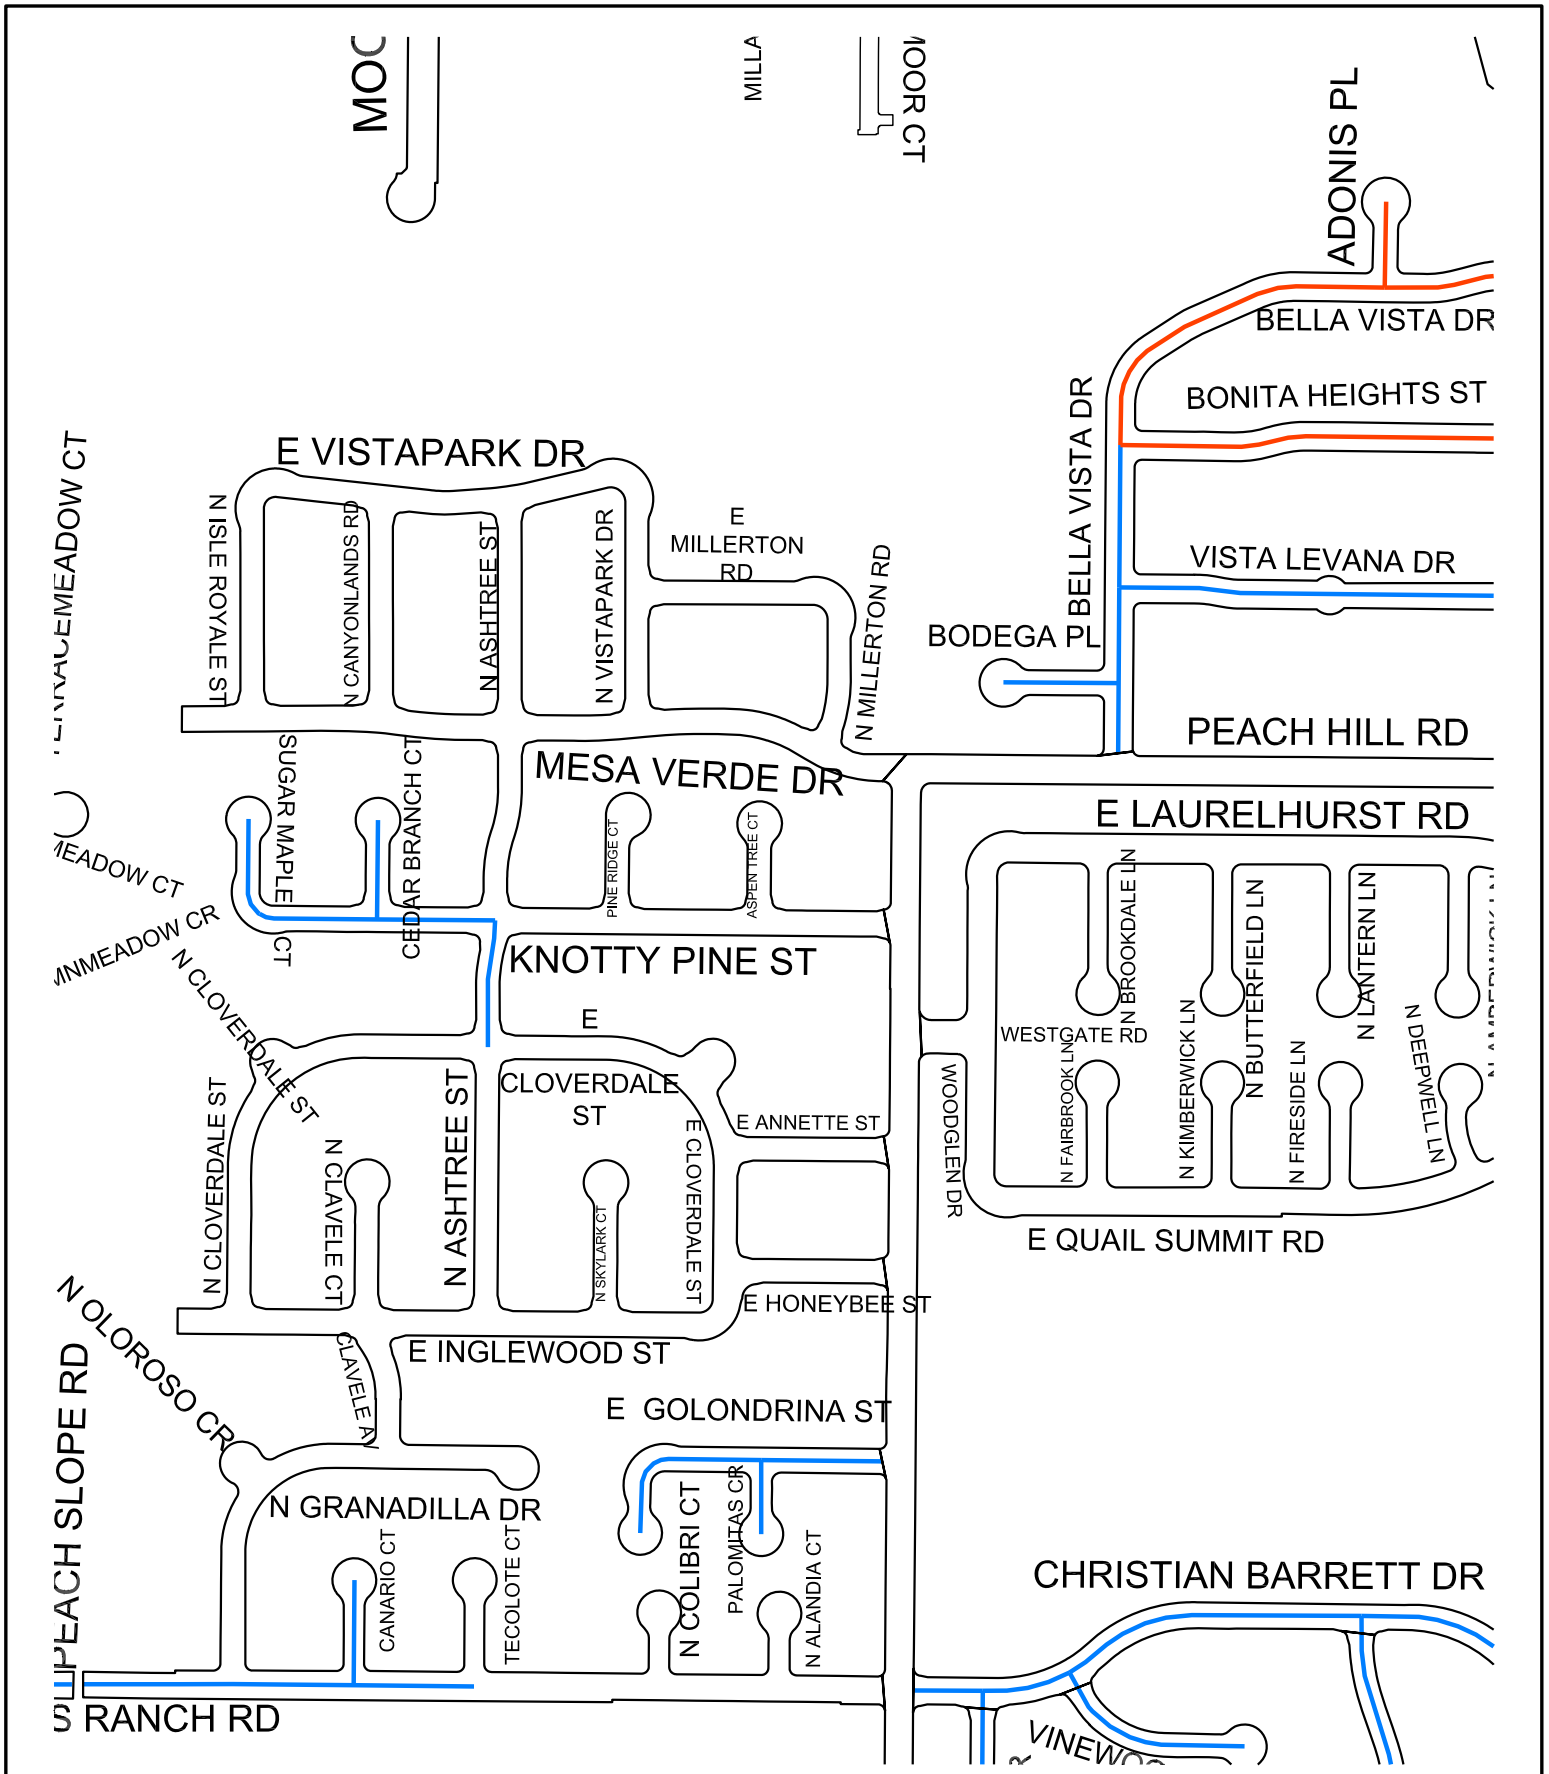


Approved Slurry Seal

Additional Slurry Seal

Approved 2" AC Overlay

2026 Pavement Rehabilitation
Specification No. MPK 26-02
Additional Slurry Seal

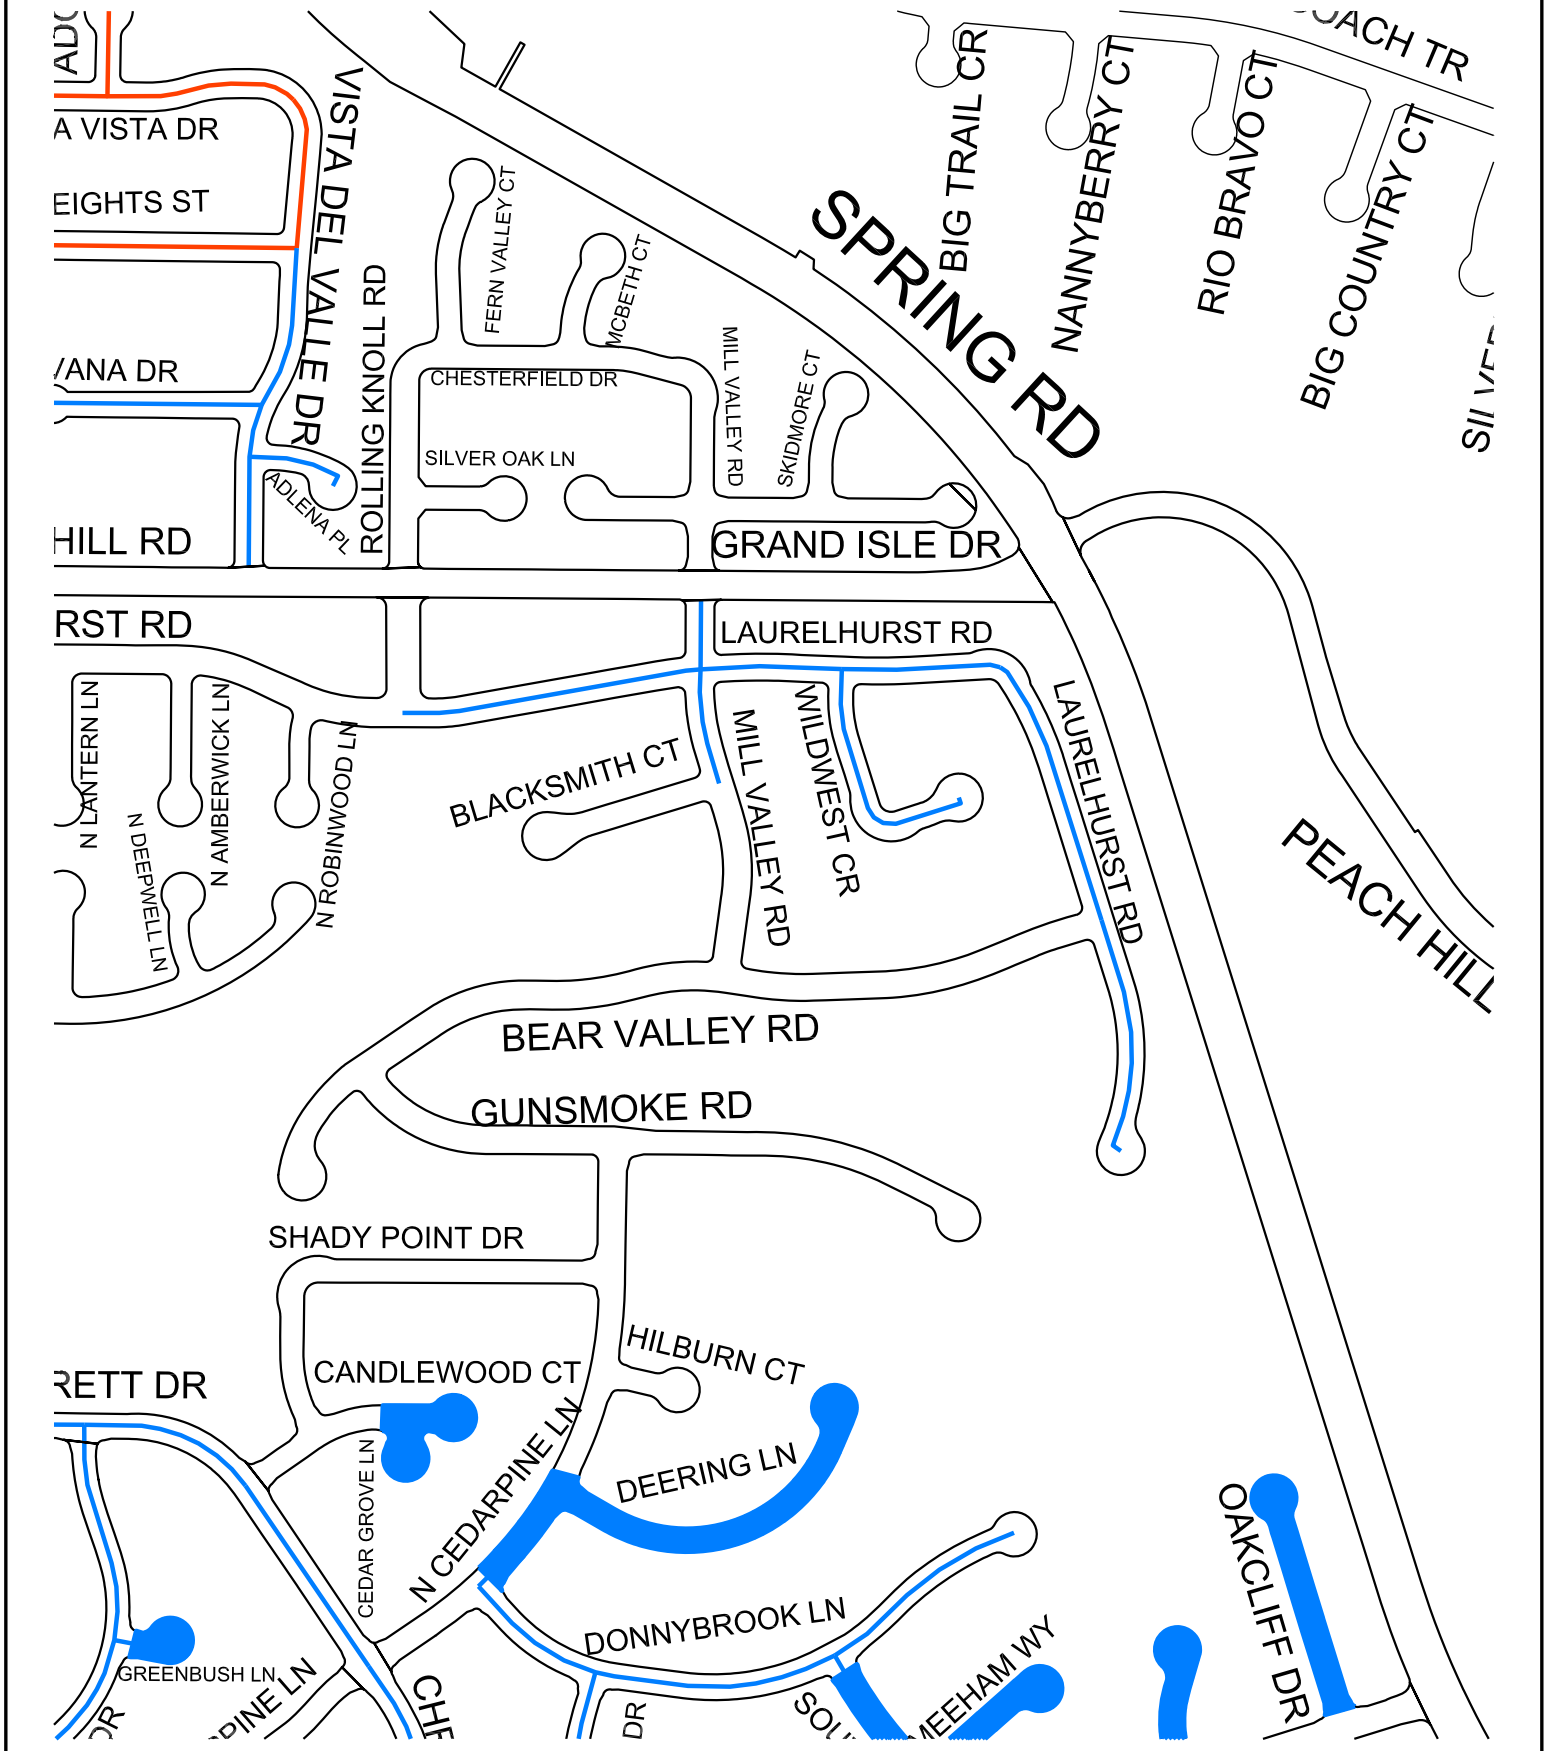


Approved Slurry Seal

Additional Slurry Seal

Approved 2" AC Overlay

2026 Pavement Rehabilitation
Specification No. MPK 26-02
Additional Slurry Seal

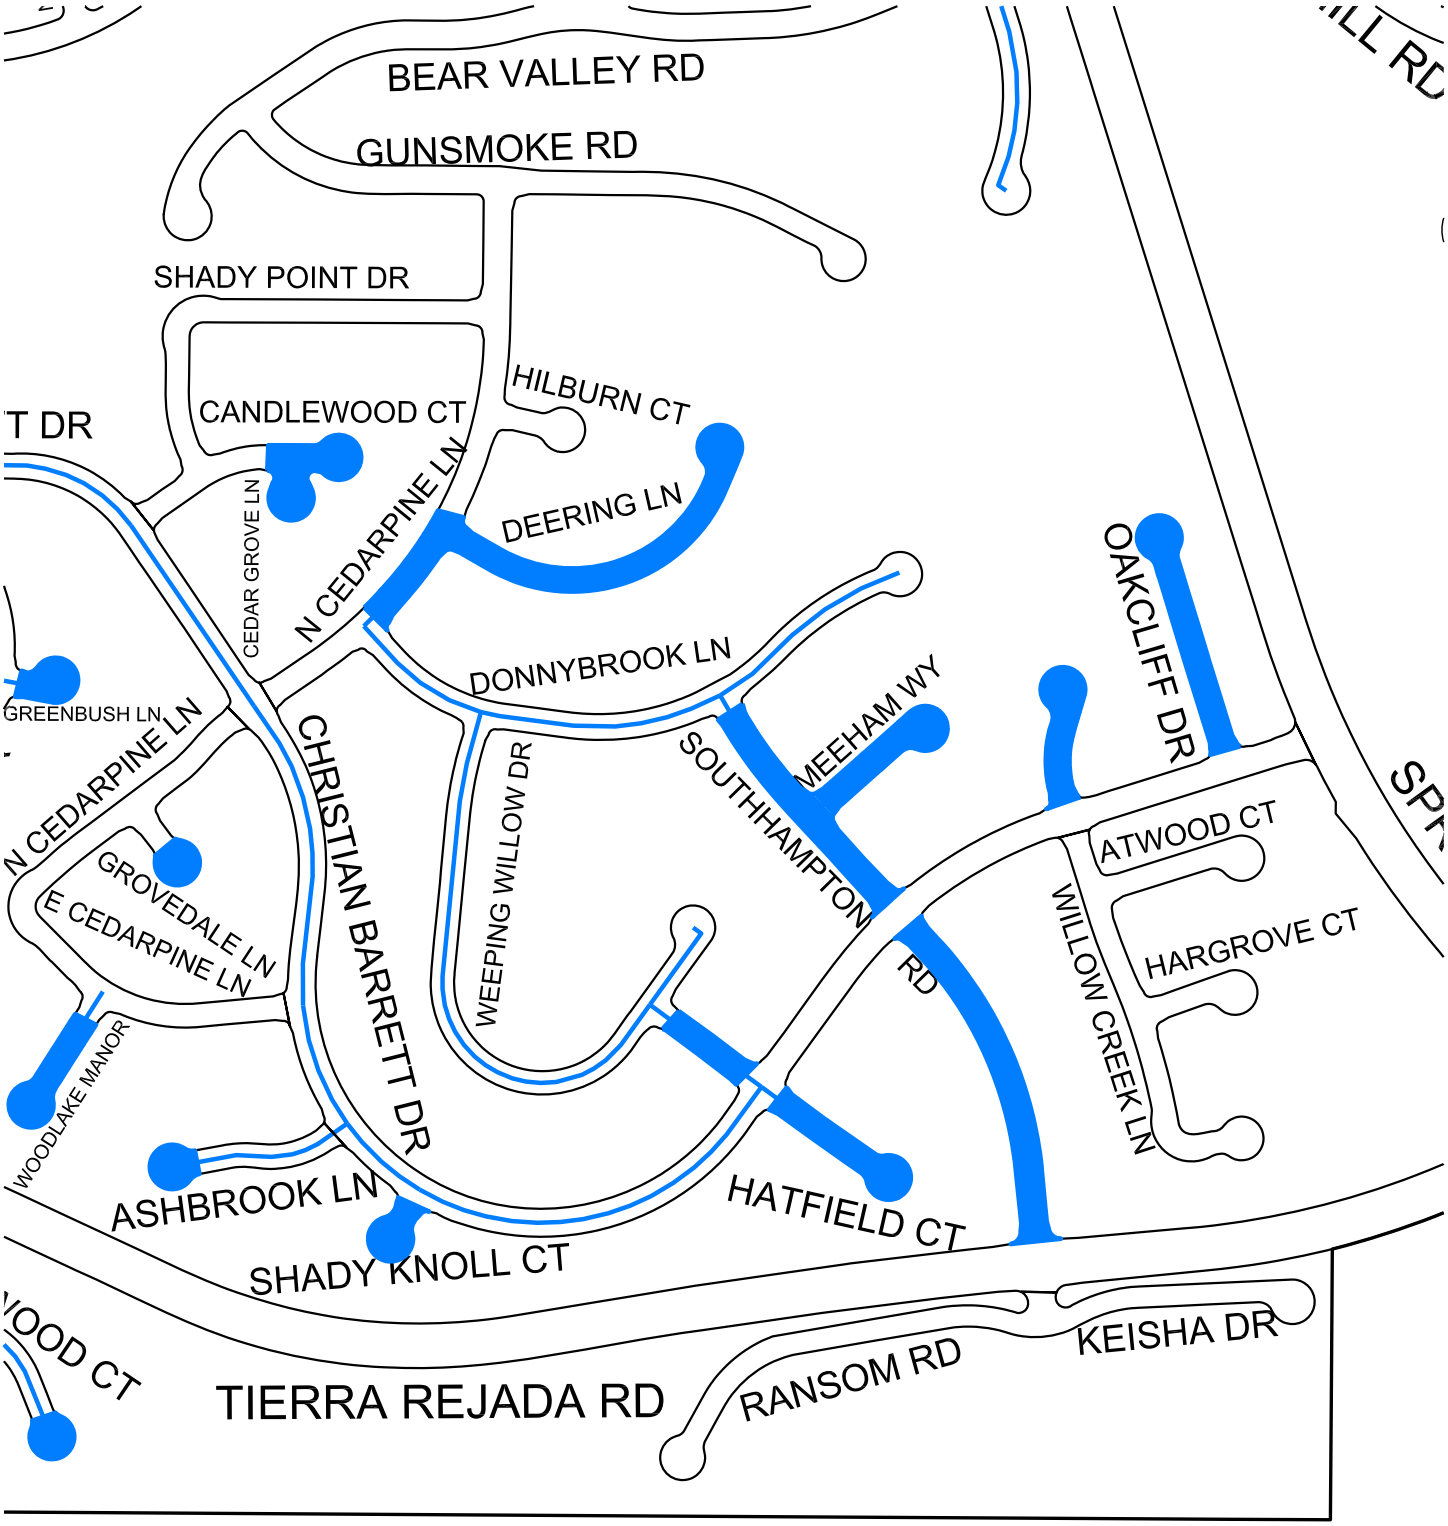

Approved Slurry Seal

Additional Slurry Seal

Approved 2" AC Overlay

2026 Pavement Rehabilitation
Specification No. MPK 26-02
Additional Slurry Seal