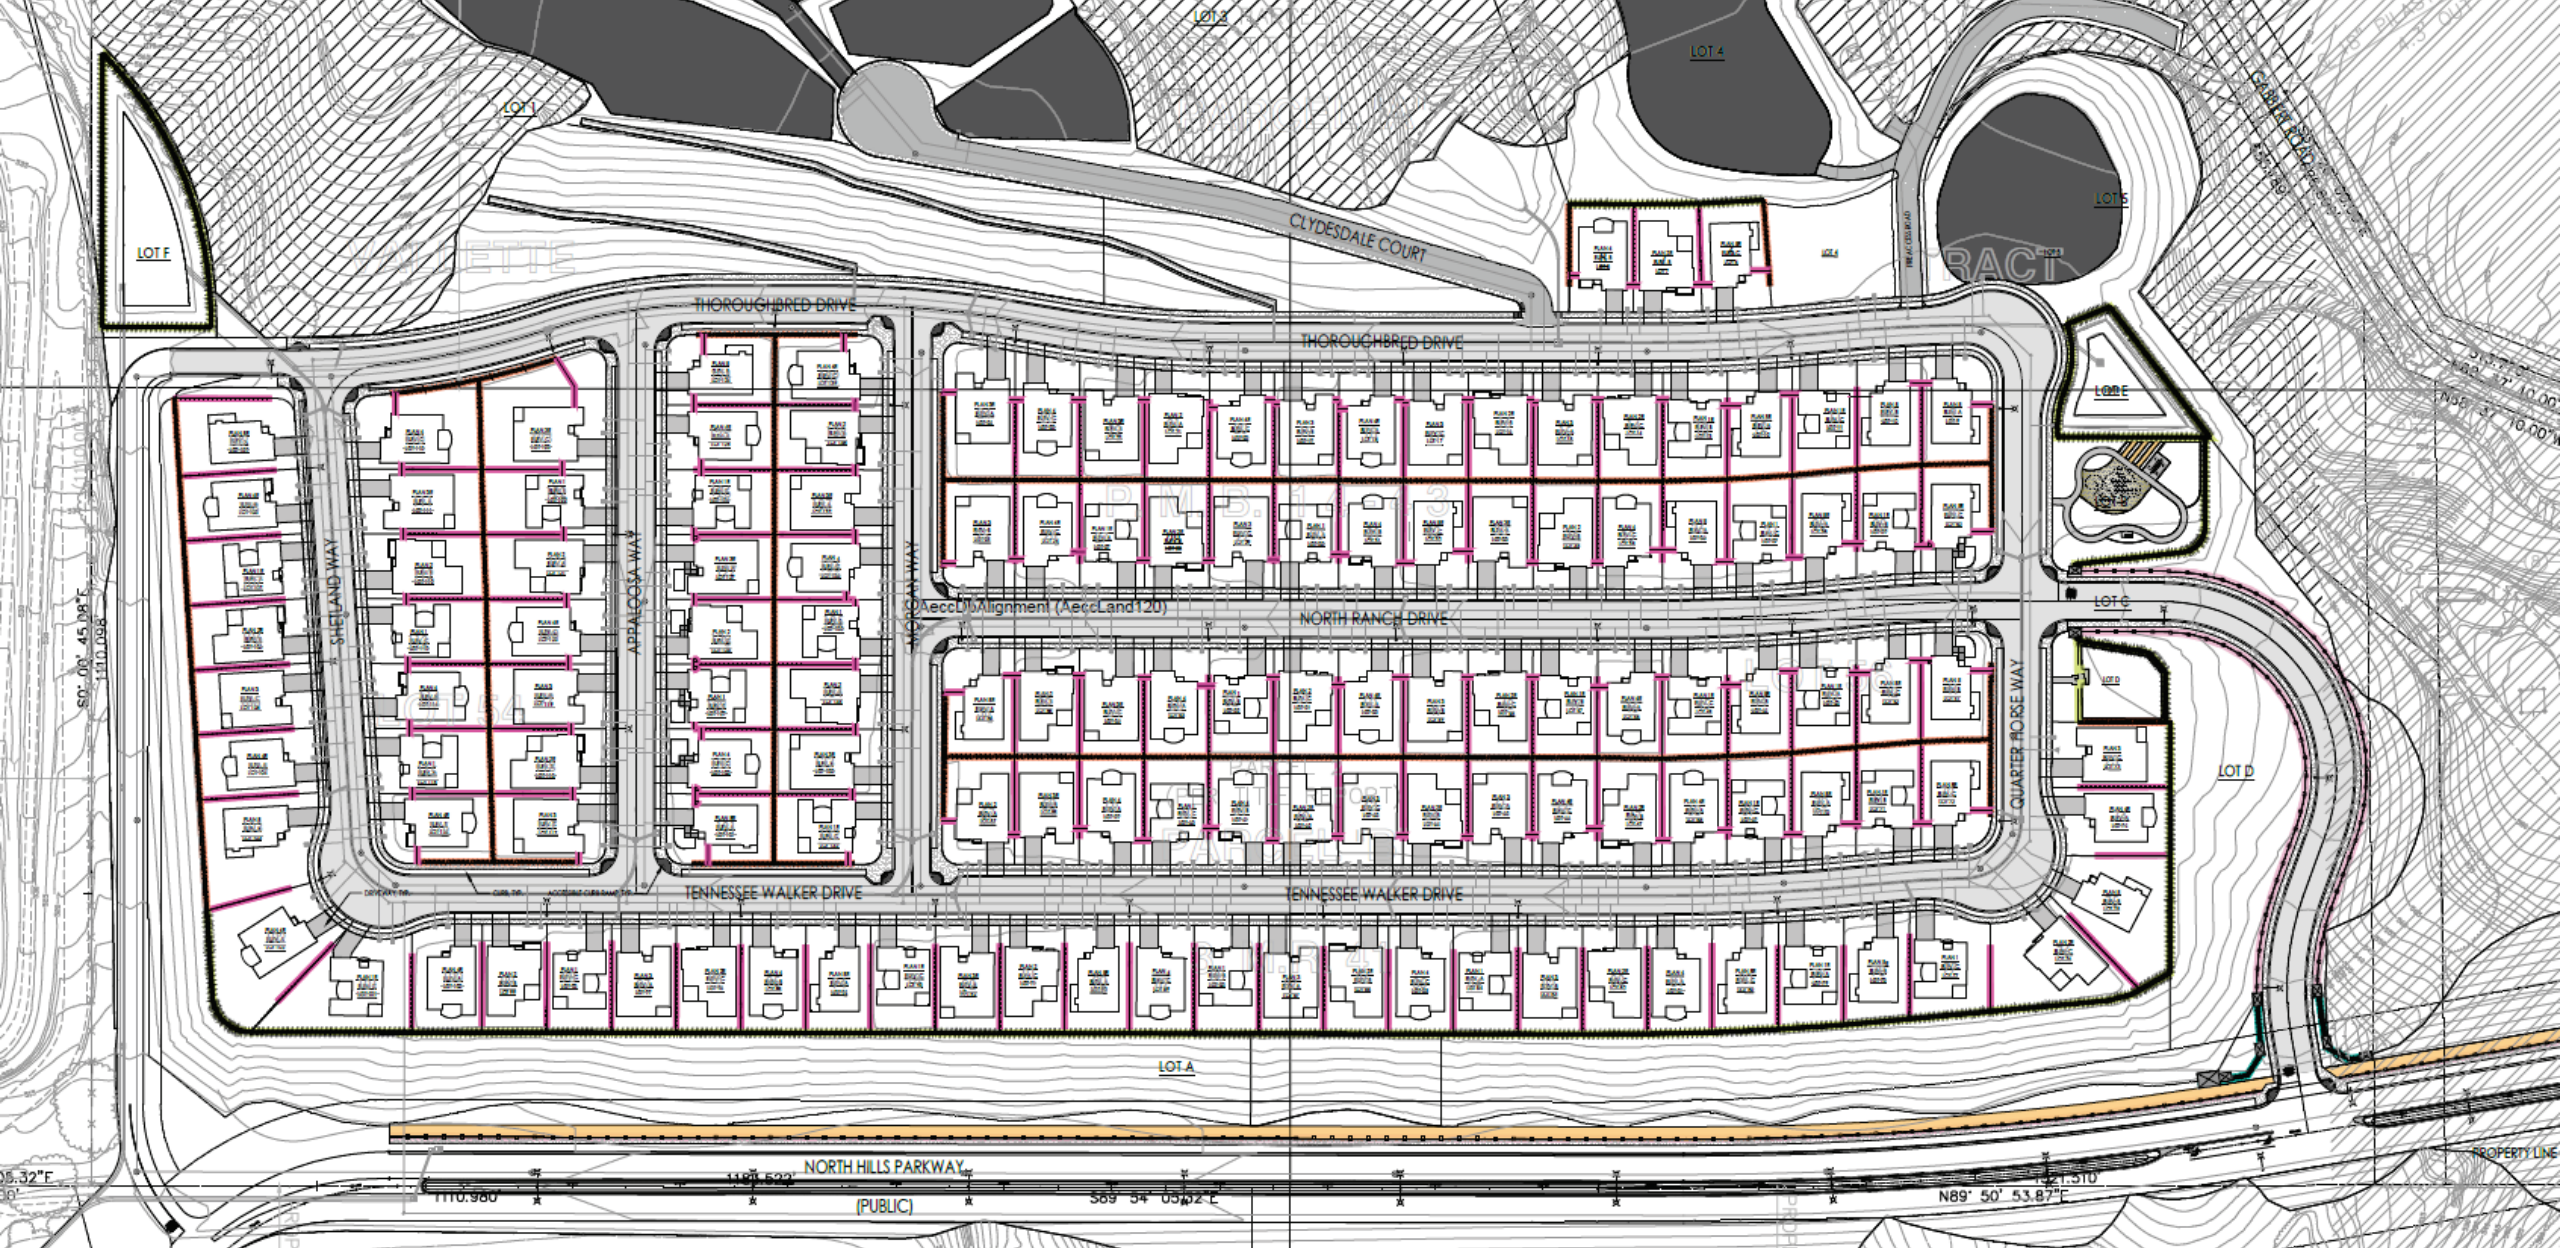

LOT 1
LOT 3
LOT 4
LOT 5
LOT F
LOT E
LOT C
LOT D
LOT A
CLYDESDALE COURT
THOROUGHBRED DRIVE
THOROUGHBRED DRIVE
NORTH RANCH DRIVE
SHETLAND WAY
APPALOOSA WAY
MORGAN WAY
QUARTER HORSE WAY
TENNESSEE WALKER DRIVE
TENNESSEE WALKER DRIVE
NORTH HILLS PARKWAY
(PUBLIC)
PROPERTY LINE
N89° 50' 53.87"E
S89° 54' 05.32"E
1110.980
1321.510